



71111

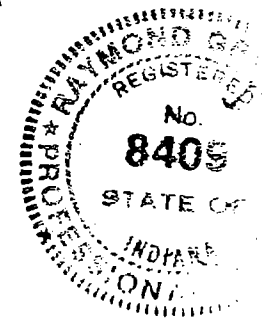

A part of the Southeast quarter of the Northeast quarter of Section 25, Township 7 North, Range 3 West, Greene County, Indiana, and a part of the Southwest quarter and a part of the Northwest quarter of Section 30, Township 7 North, Range 2 West, Monroe County, Indiana, described as follows: Beginning at a point on the West line of the said Southeast quarter of the Northeast quarter of said Section 25, that is North 00 degrees 39 minutes 03 seconds West for 210.65 feet from the Southwest corner of the said Southeast quarter of the Northeast quarter of the said Section 25, thence continuing on the said West line North 00 degrees 39 minutes 03 seconds West for 500.00 feet, thence East for 1320.00 feet, and to the Monroe County/ Greene County line, said line also being the East line of the said quarter quarter in said Section 25, thence with said line South 00 degrees 34 minutes 01 second East for 235.85 feet, thence leaving said line and running South 51 degrees 30 minutes 36 seconds East for 493.25 feet and to a point in the centerline of Rock East Road, thence with said centerline South 36 degrees 55 minutes 24 seconds West for 371.72 feet, thence leaving said centerline and running North 53 degrees 43 minutes 29 seconds West for 524.70 feet, thence West for 1016.12 feet and to the point of beginning. Containing 2.98 acres in Monroe County and 15.93 acres in Greene County, being 18.91 acres, in all. Subject to a 25.00 easement from the centerline of Roack East Road for County Highway right-of-way.

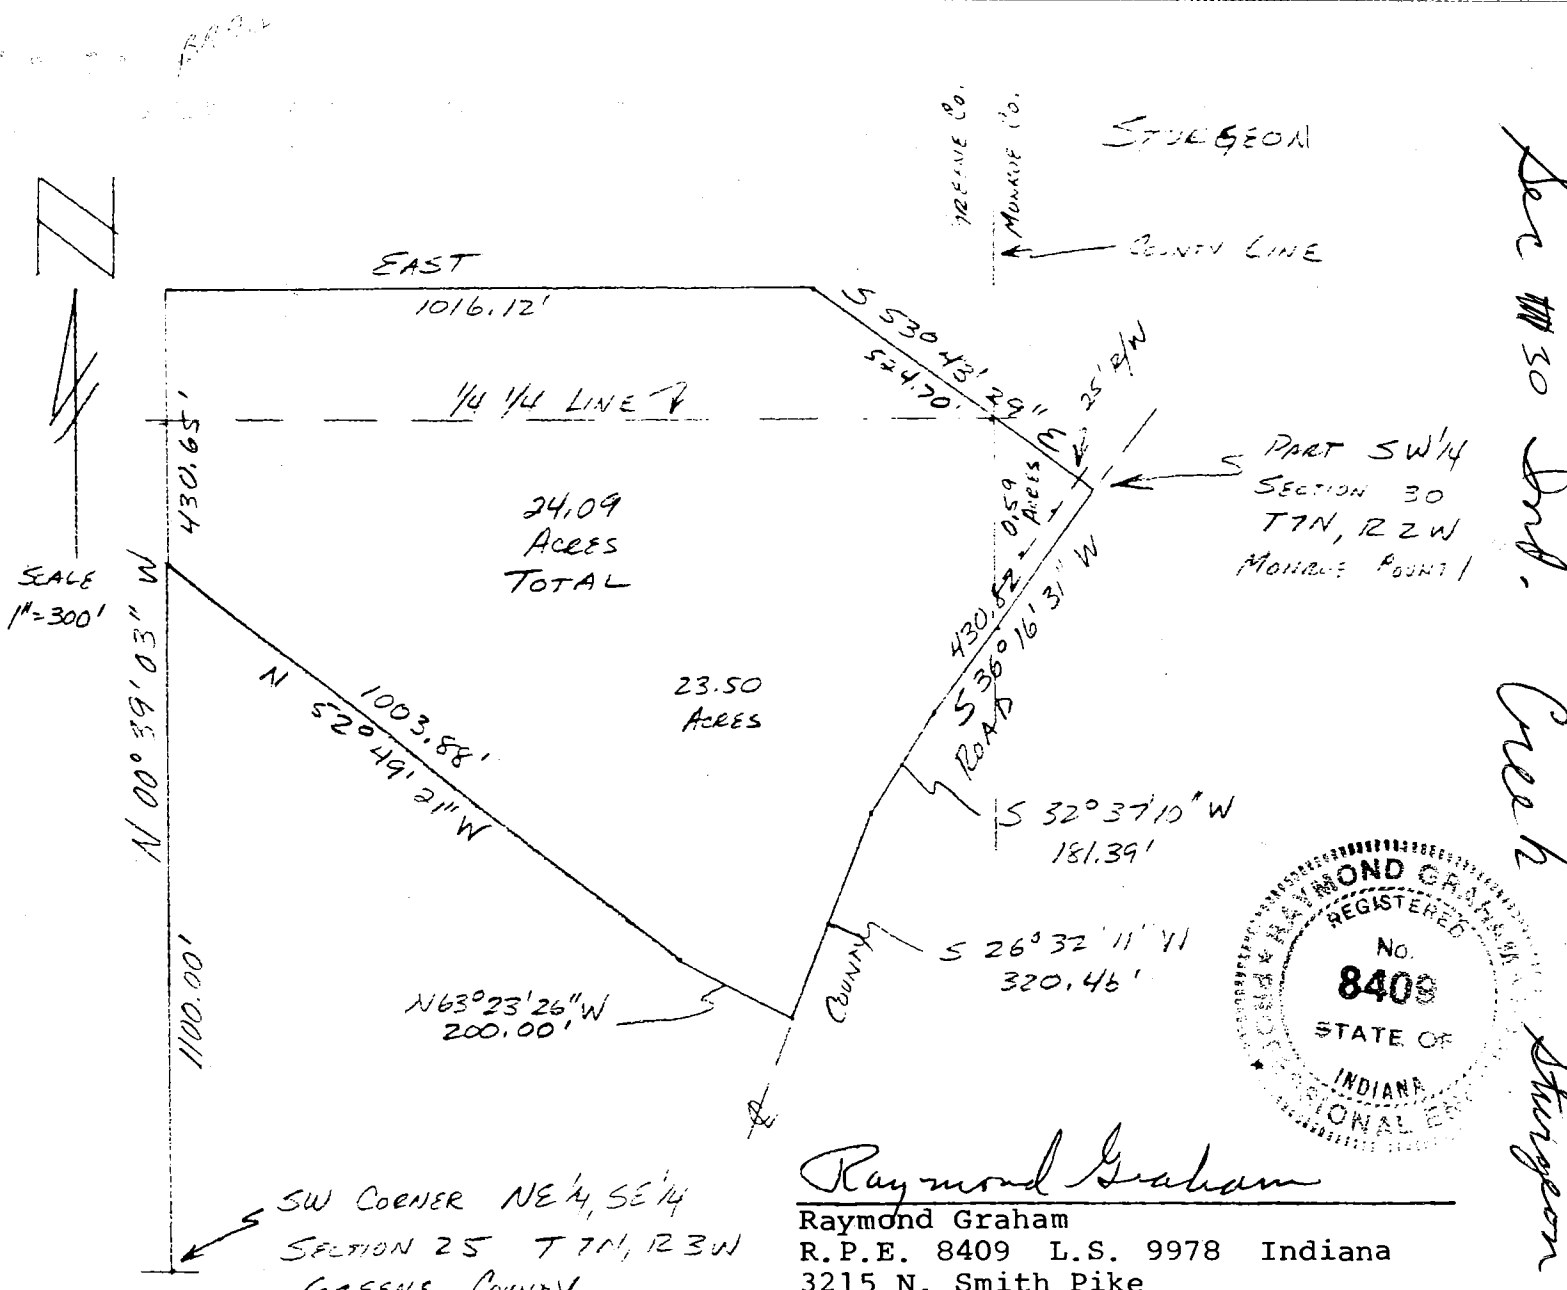

DESCRIPTION:

A part of the Northeast quarter of the Southeast quarter and a part of the Southeast quarter of the Northeast quarter of Section 25, Township 7 North, Range 3 West, Greene County, Indiana and also a part of the Southwest quarter of Section 30, Township 7 North, Range 2 West, Monroe County, Indiana, described as follows: Beginning at a point that is on the West line of the said Northeast quarter of the Southeast quarter of said Section 25, North 00 degrees 39 minutes 03 seconds West for 1100.00 feet from the Southwest corner of the said Northeast quarter of the Southeast quarter of said Section 25, thence continuing on the said West line North 00 degrees 39 minutes 03 seconds West for 430.65 feet, thence leaving said West line and running East for 1016.12 feet, thence South 53 degrees 43 minutes 29 seconds East for 524.70 feet and to the centerline of a county road, thence with said centerline South 36 degrees 16 minutes 31 seconds West for 430.82 feet, thence South 32 degrees 37 minutes 10 seconds West for 181.39 feet, thence South 26 degrees 32 minutes 11 seconds West for 320.46 feet, thence leaving said road centerline and running North 63 degrees 23 minutes 26 seconds West for 200.00 feet, thence North 52 degrees 49 minutes 21 seconds West for 1003.88 feet and to the point of beginning. Containing 24.09 acres in Monroe County and 23.50 acres in Greene County, being 24.09 acres, in all. Subject to a 25.00 easement from the centerline of all of the county road which lies in Monroe County for right-of-way.

Raymond Graham
 Raymond Graham
 R.P.E. 8409 L.S. 9978 Indiana
 3215 N. Smith Pike
 Bloomington, Indiana

March 18, 1986


10-21-78

42

TYPE "E" ADMINISTRATIVE SUBDIVISION
 ROCKEAST RD.
 PT. SEC. 19 & 30 T7N-R2W
 MONROE COUNTY, INDIANA

FROM RECORD DOCUMENTS
 NO FIELD SURVEY MADE.

SCALE 1" = 100'
 0 100

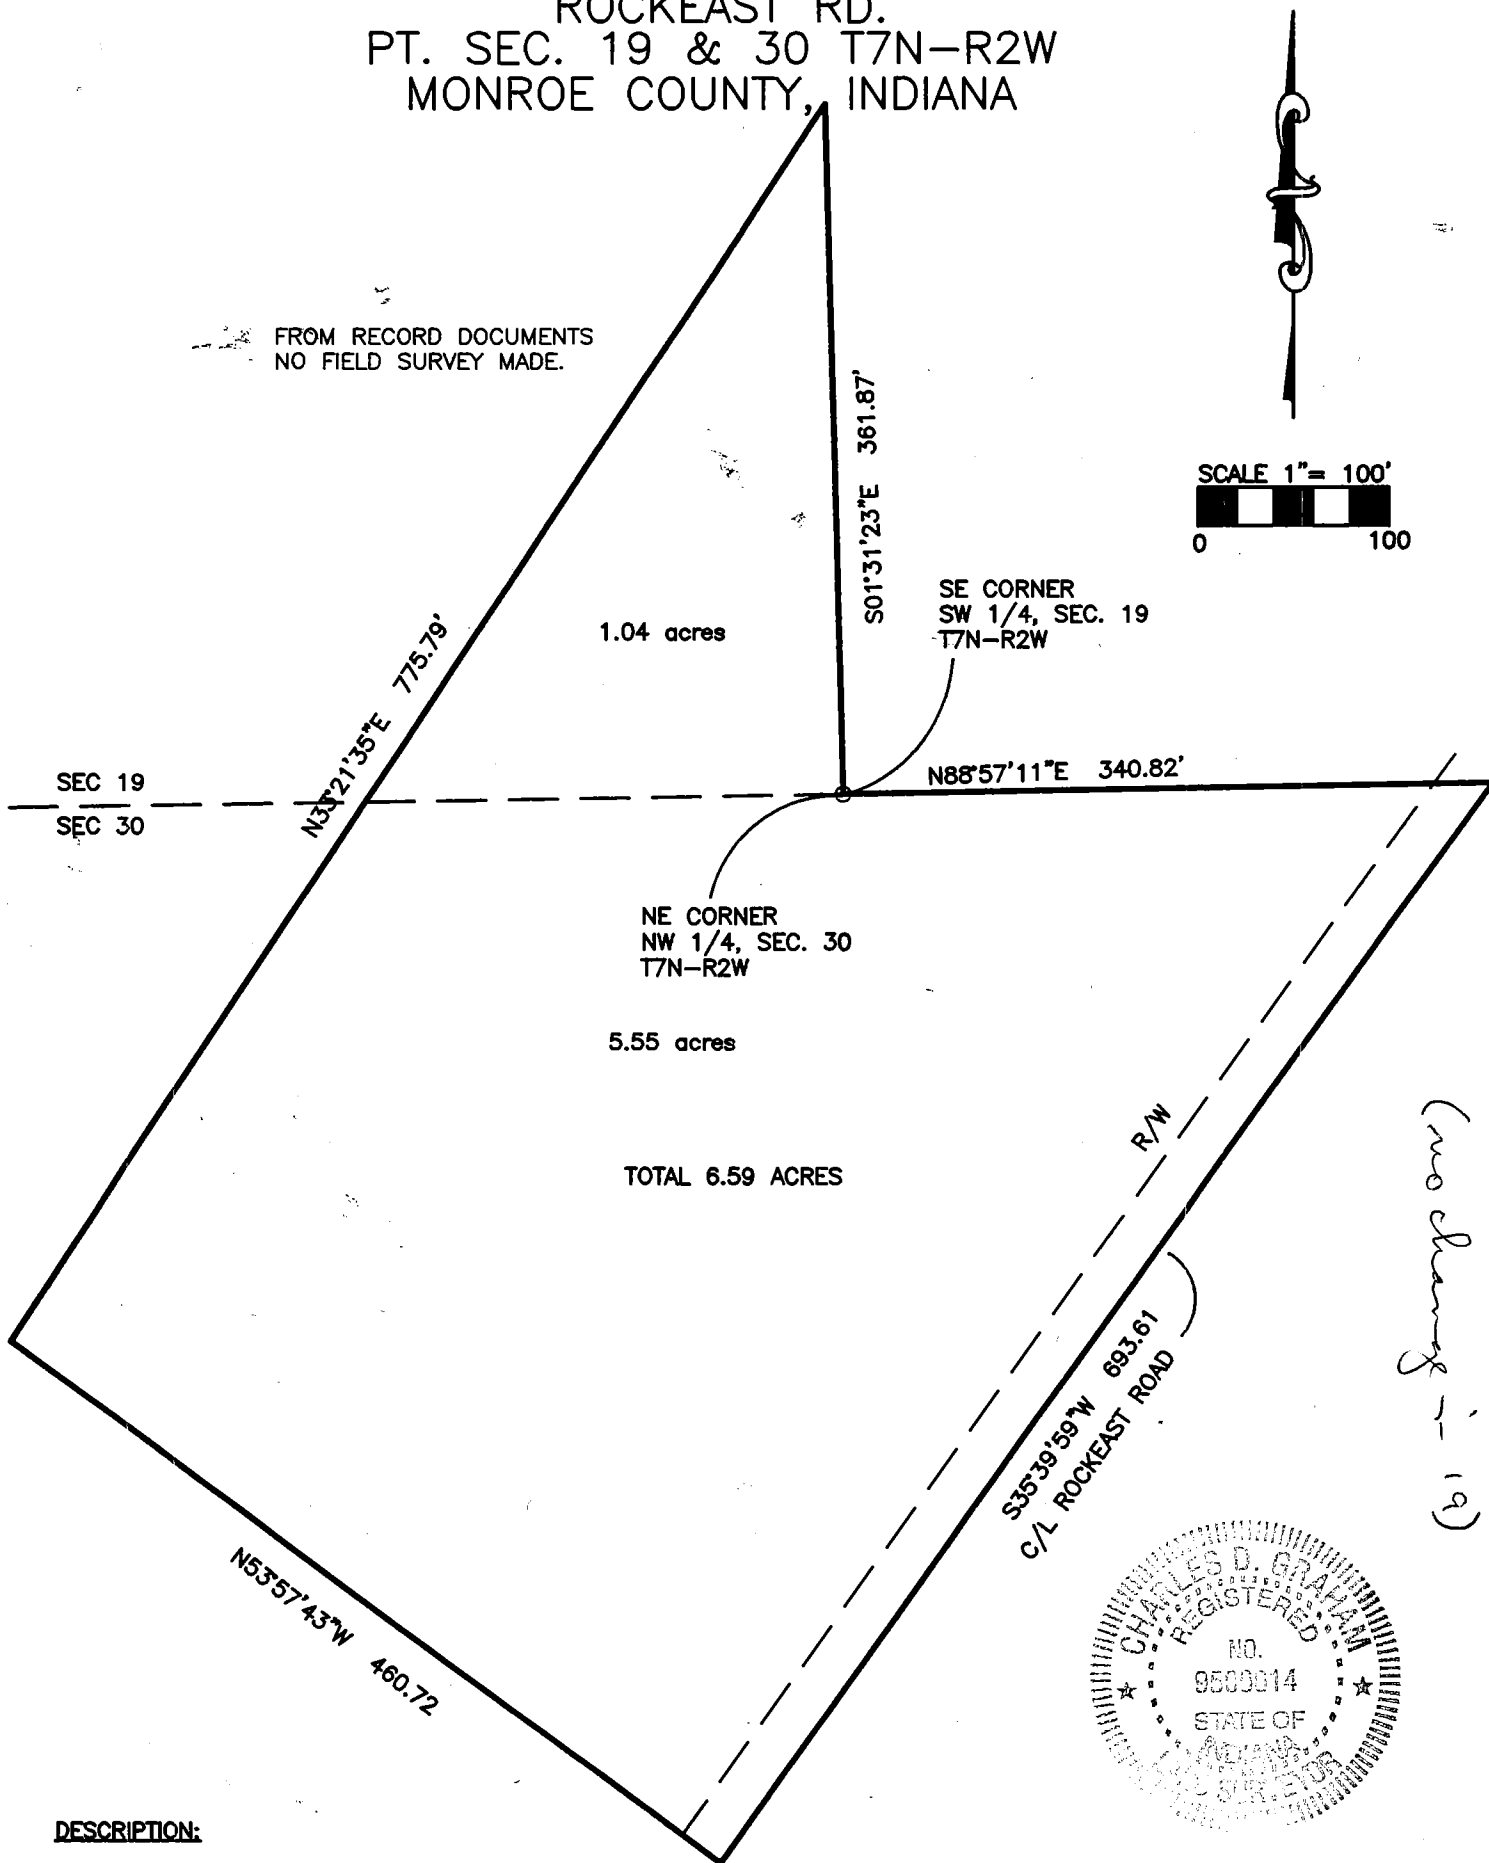

DESCRIPTION:

Part of the Southwest quarter of Section 19, and a part of the North half of Section 30, all in Township 7 North, Range 2 West, Monroe County, Indiana, described as follows: Beginning at the Southeast corner of the said Southwest quarter of Section 19, also being the Northeast corner of the said Northwest quarter of Section 30; thence along the North line of said Section 30, also the South line of Section 19, North 88 degrees 57 minutes 11 seconds East for 340.82 feet and to the centerline of Rock East Road; thence along the said road centerline South 35 degrees 39 minutes 59 seconds West for 693.61 feet; thence leaving the said road centerline North 53 degrees 57 minutes 43 seconds West 460.72 feet; thence North 33 degrees 21 minutes 35 seconds East for 775.79 feet and to the East line of the said Southwest quarter of said Section 19, thence with the said East line of the Southwest quarter of Section 19 South 01 degrees 31 minutes 23 seconds East for 361.87 feet and to the point of beginning. Containing in all 6.59 acres more or less (1.04 acres in Section 19 and 5.55 acres in Section 30). Subject to a 25.00 County Highway right-of-way from the centerline of Rock East Road.

SURVEYOR'S SIGNATURE

C. D. GRAHAM
 GRAHAM ENGINEERING, P.C. 9800014
 615 WEST KIRKWOOD AVENUE
 BLOOMINGTON, IN 47404
 OCTOBER 3, 2003 JOB NO. 03-372